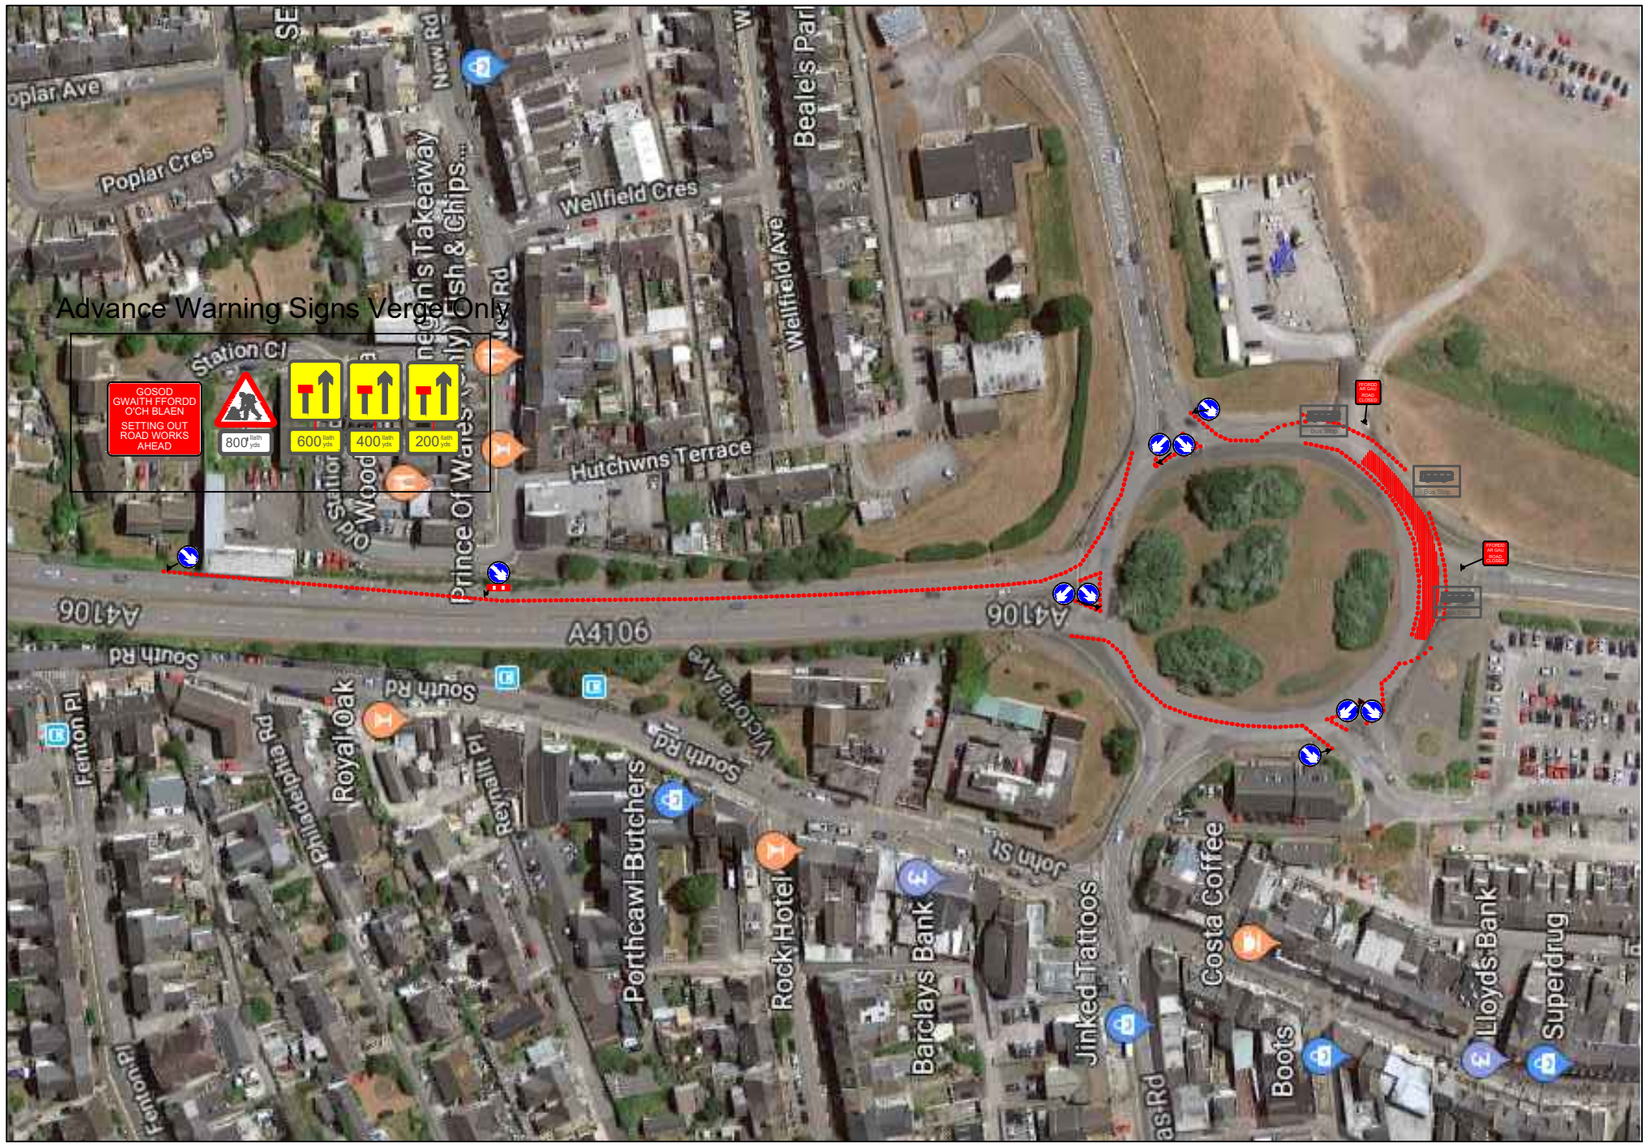

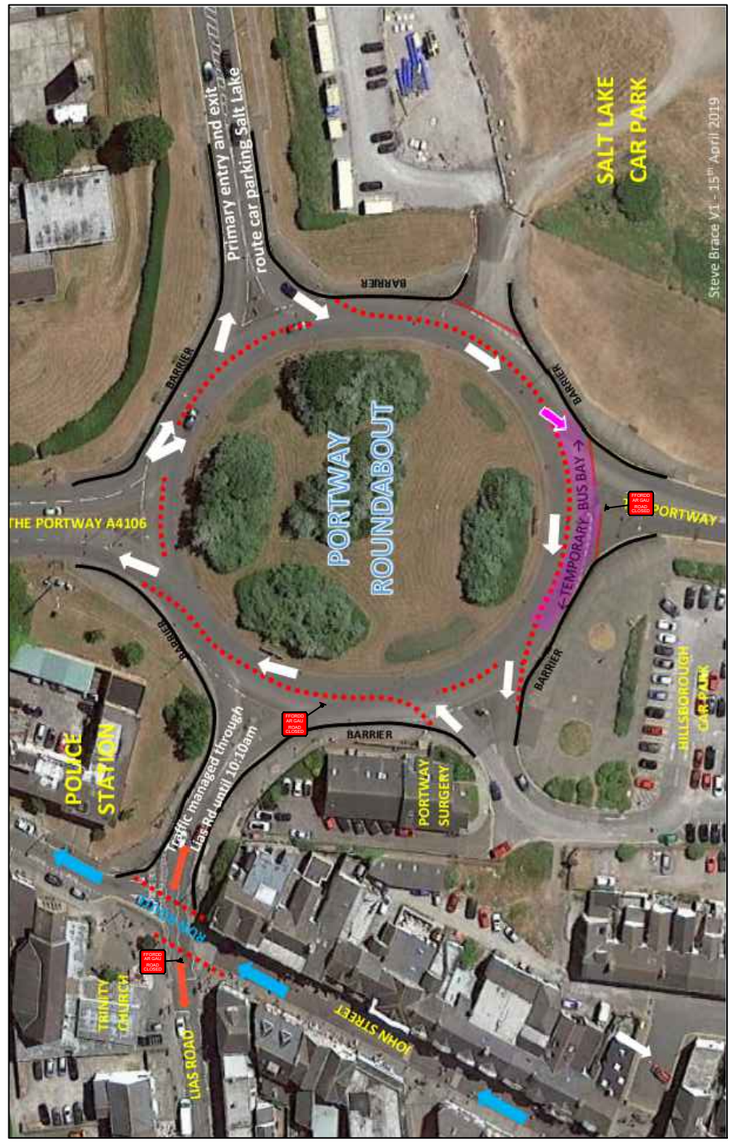

Quantum Traffic Management www.quantumtm.co.uk +44 (0) 01633 853300	Drn:	SP	Client: RUN 4 WALES							Drawing Title: TEMP Bus Parking	Scale: N.T.S.
	Chk:	MS									
	App:		Project: Porthcawl 10K 2025								Drawing No: RUN4WALES-PORTHCAWL-10K-TMA05
	Date:	03/04/25		Rev:	Drn:	Chk:	App:	Description:	Date:		